


Fasade 3 ▼

▼ Fasade 4


▲ Fasade 2

Fasade 1 ▲

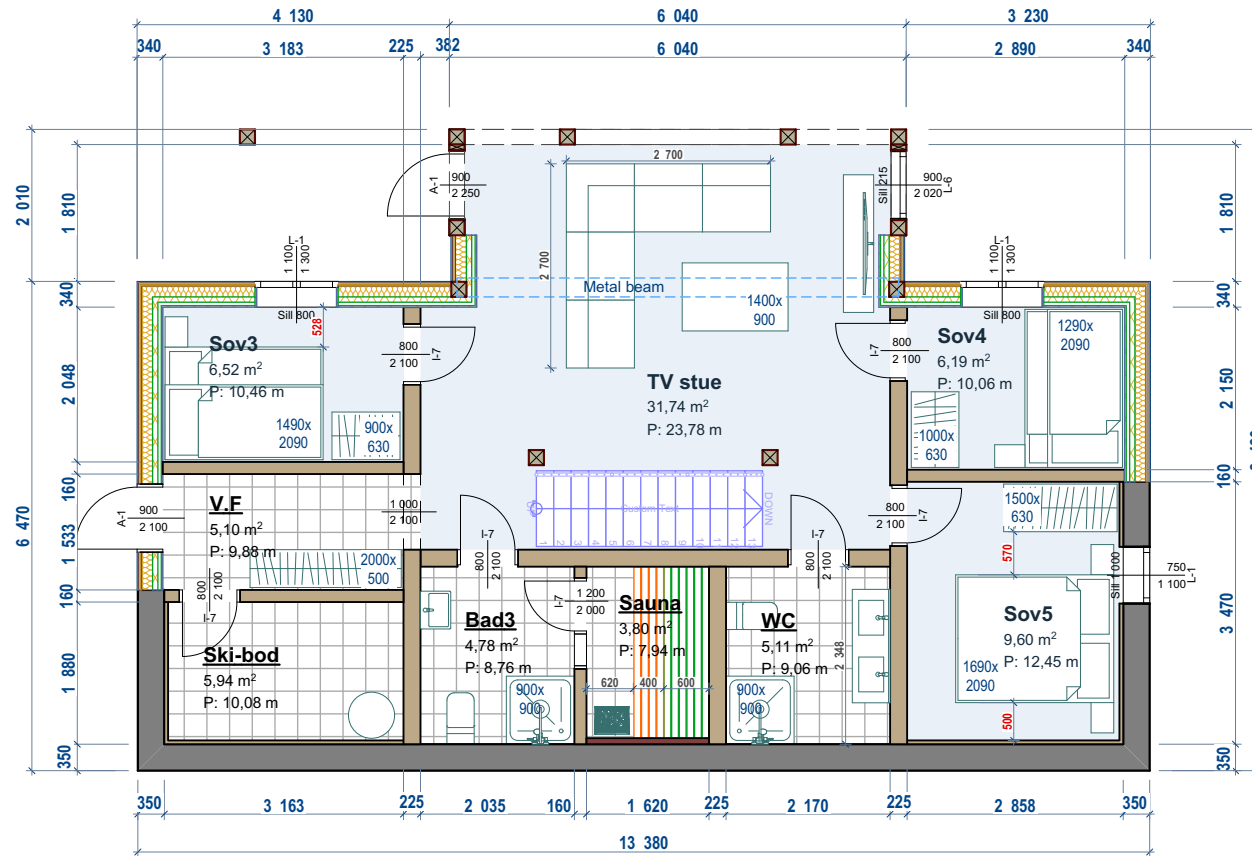

Model:	Hytte 03		
Drawing:	Basement plan		
Customer:	Marc Ieppla		
Agreement nr.:	#Agreement Nr.		
Scale:	Arch.:	Latlaft /Re	Page:
1:100/ A4	Date:	13.10.2023	Pages:


BRA = 197.21m²
(92.49+104.72)
BYA = 136.25m²

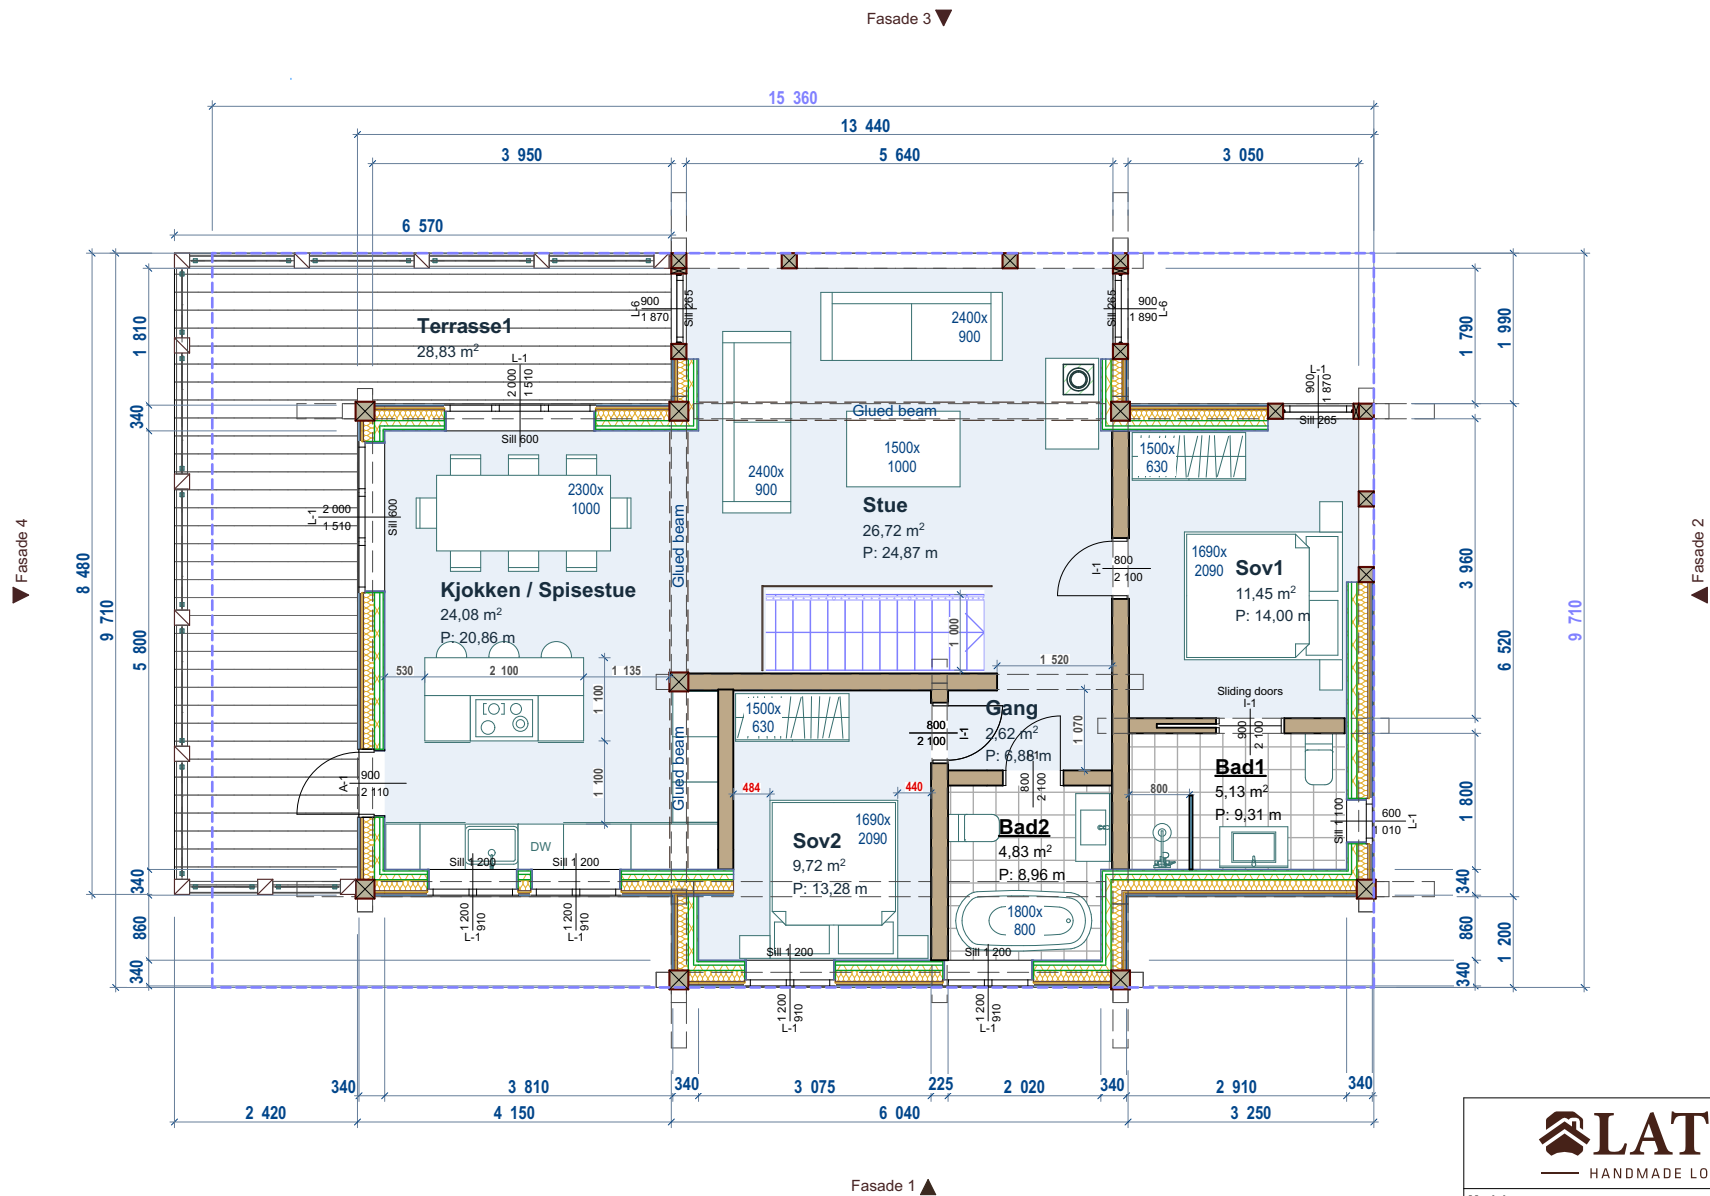

BRA = 197.21m²
(92.49+104.72)
BYA = 136.25m²




Model:	Hytte 03		
Drawing:	First floor architectural plan		
Customer:	Marc Ieppla		
Agreement nr.:	#Agreement Nr.		
Scale:	Arch.:	Latlaft /Re	Page:
1:100/ A4	Date:	13.10.2023	Pages:

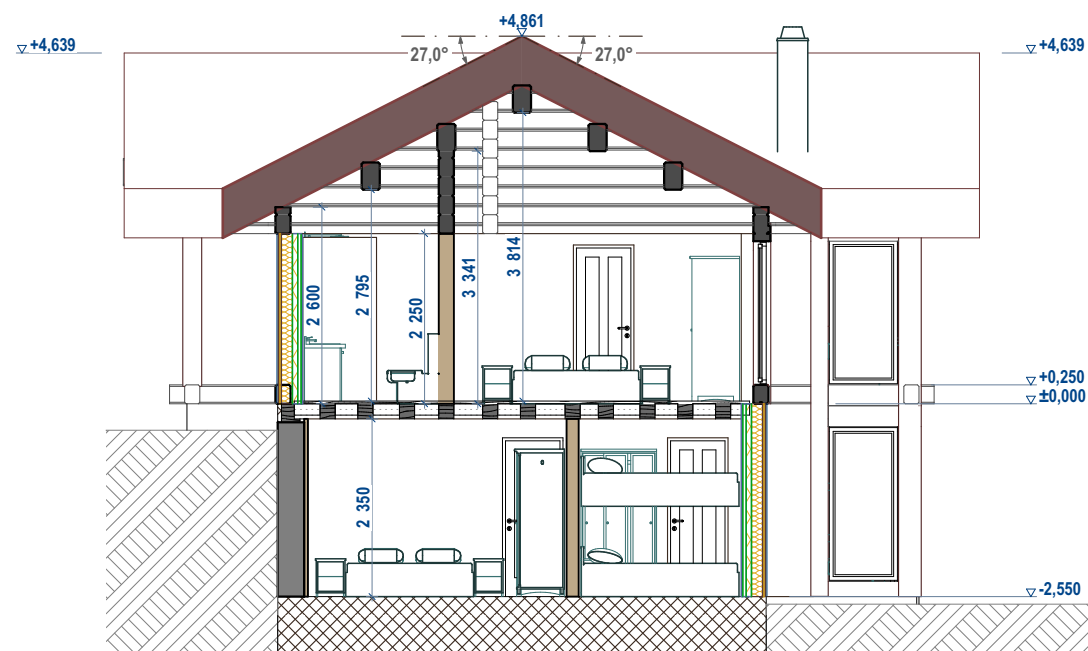

BRA = 197.21m²
(92.49+104.72)
BYA = 136.25m²


LATLAFT
 — HANDMADE LOG BUILDINGS —

Model:	Hytte 03			
Drawing:	A1-A1 Section			
Customer:	Marc Ieppla			
Agreement nr.:	#Agreement Nr.			
Scale:	Arch.:	Latlaft /Re	Page:	Pages:
1:100/ A4	Date:		13.10.2023	

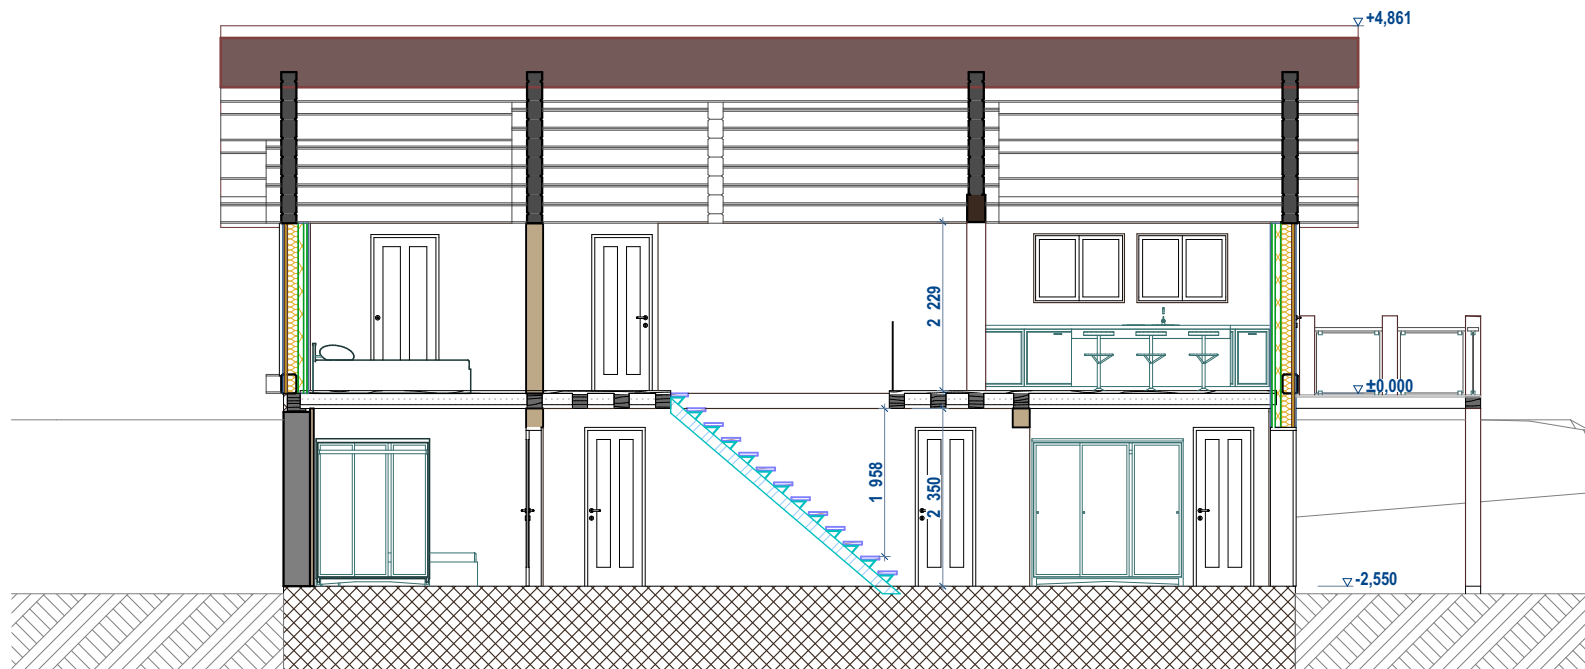

BRA = 197.21m²
(92.49+104.72)
BYA = 136.25m²


<div>  LATLAFT <small>HANDMADE LOG BUILDINGS</small> </div>				
Model:	Hytte 03			
Drawing:	A2-A2 Section			
Customer:	Marc Ieppla			
Agreement nr.:	#Agreement Nr.			
Scale:	Arch.:	Latlaft /Re		Page:
1:100/ A4	Date:	13.10.2023		Pages:

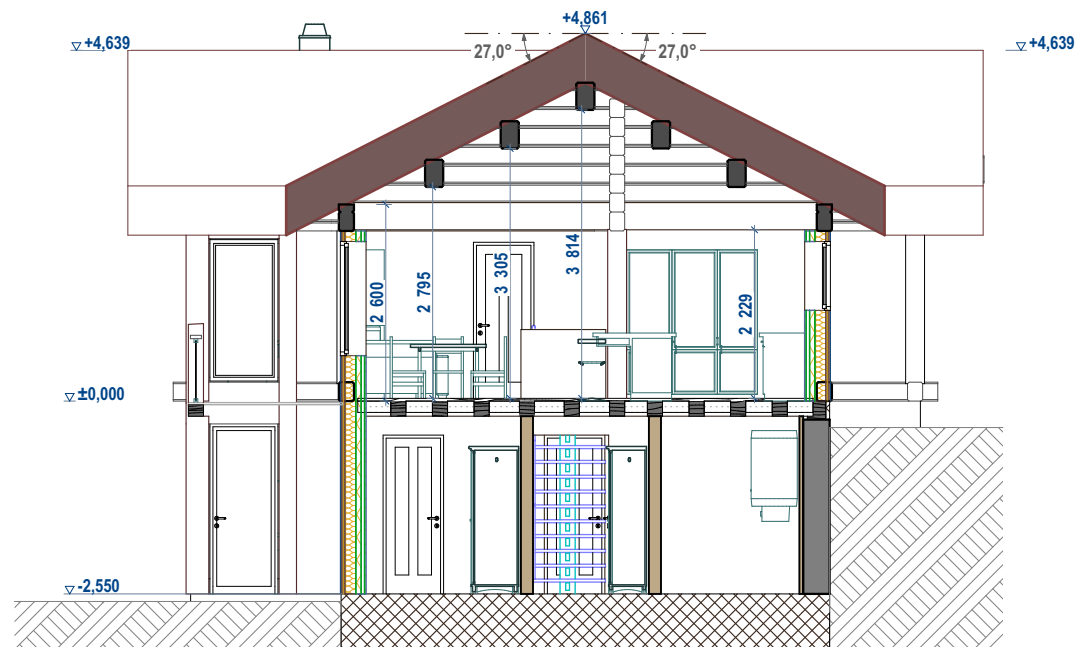

BRA = 197.21m²
(92.49+104.72)
BYA = 136.25m²




Model:		Hytte 03	
Drawing:		A3-A3 Section	
Customer:		Marc Ieppla	
Agreement nr.:		#Agreement Nr.	
Scale:	Arch.:	Latlaft /Re	Page:
1:100/ A4	Date:	13.10.2023	Pages:

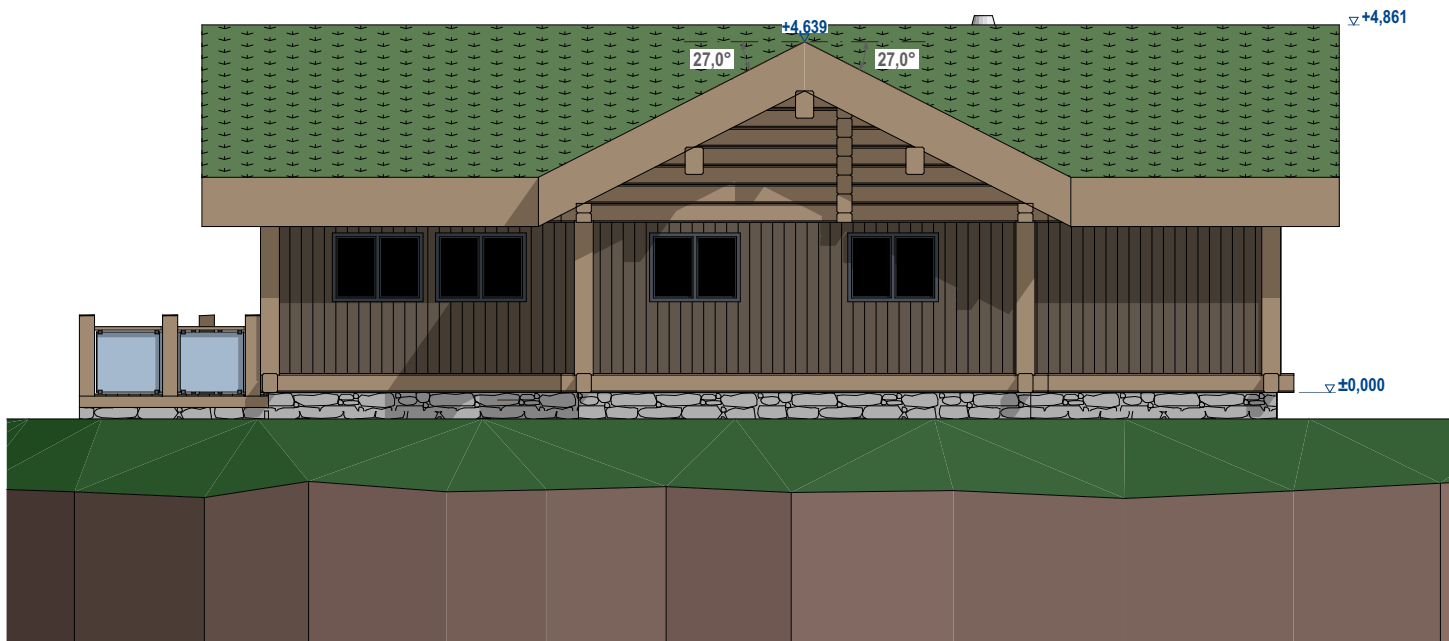

BRA = 197.21m²
(92.49+104.72)
BYA = 136.25m²




Model:		Hytte 03	
Drawing:		Fasade 1	
Customer:		Marc Ieppla	
Agreement nr.:		#Agreement Nr.	
Scale: 1:100/ A4	Arch.:	Latlaft /Re	Page: Pages:
	Date:	13.10.2023	

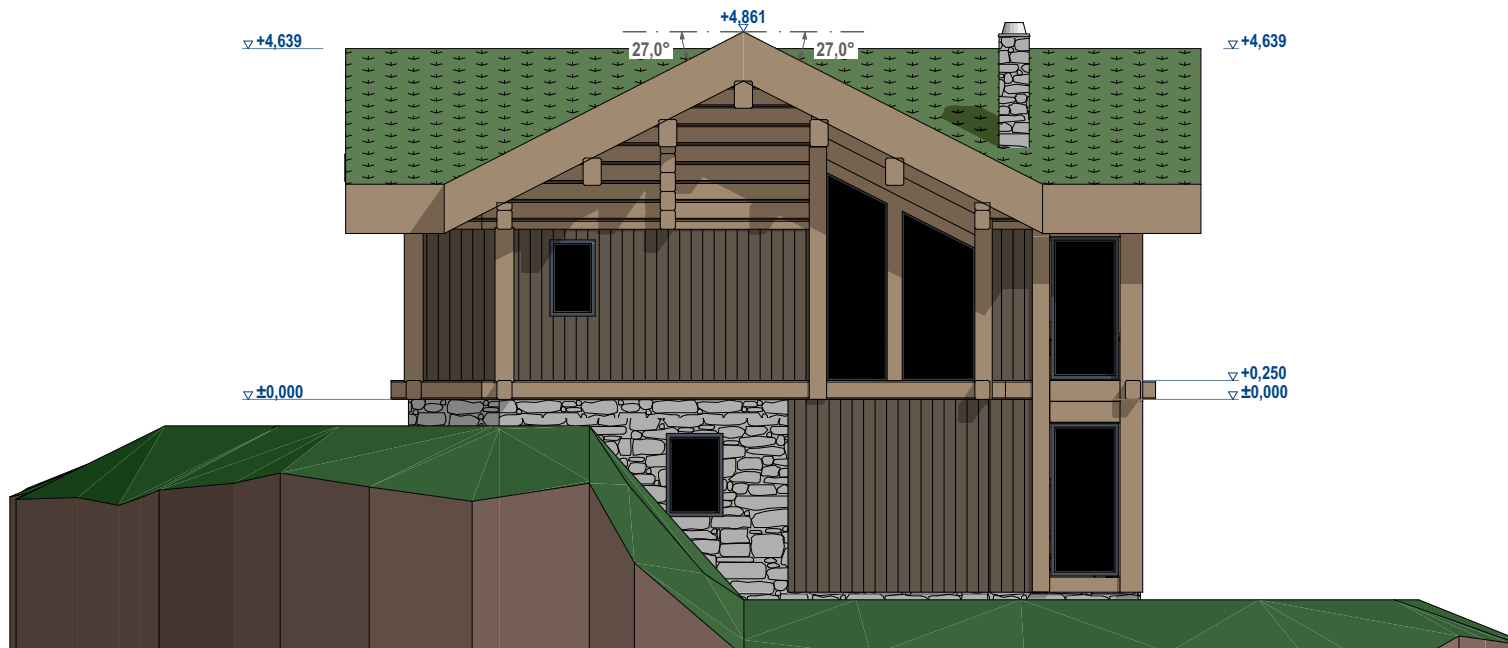

BRA = 197.21m²
(92.49+104.72)
BYA = 136.25m²


LATLAFT
 — HANDMADE LOG BUILDINGS —

Model:		Hytte 03			
Drawing:		Fasade 2			
Customer:		Marc Ieppla			
Agreement nr.:		#Agreement Nr.			
Scale: 1:100/ A4	Arch.:	Latlaft /Re		Page:	Pages
	Date:	13.10.2023			

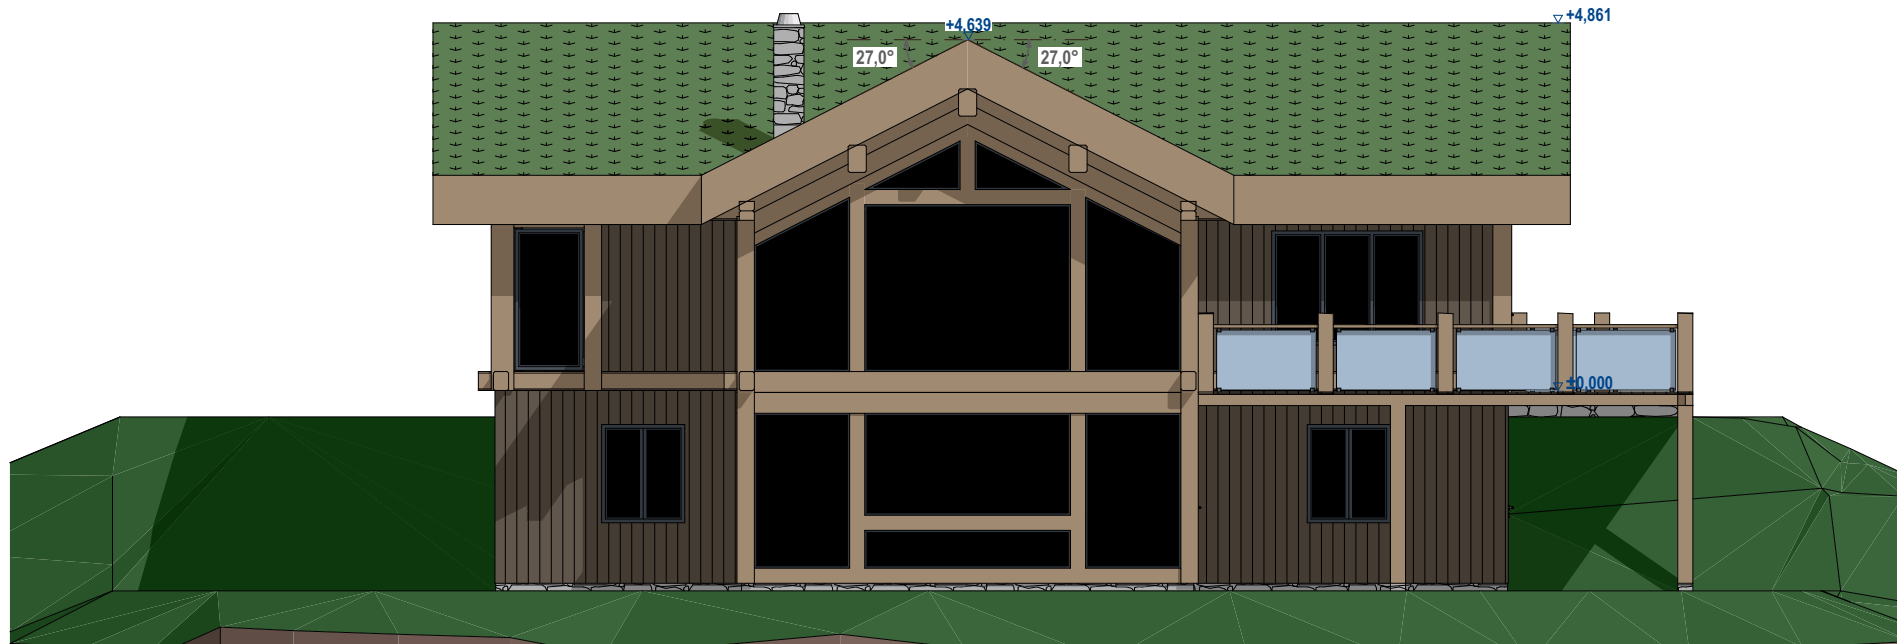


BRA = 197.21m²
(92.49+104.72)
BYA = 136.25m²

 <small>HANDMADE LOG BUILDINGS</small>				
Model:	Hytte 03			
Drawing:	Fasade 3			
Customer:	Marc Ieppla			
Agreement nr.:	#Agreement Nr.			
Scale:	Arch.:	Latlaft /Re		Page:
1:100/ A4	Date:	13.10.2023		Pages:

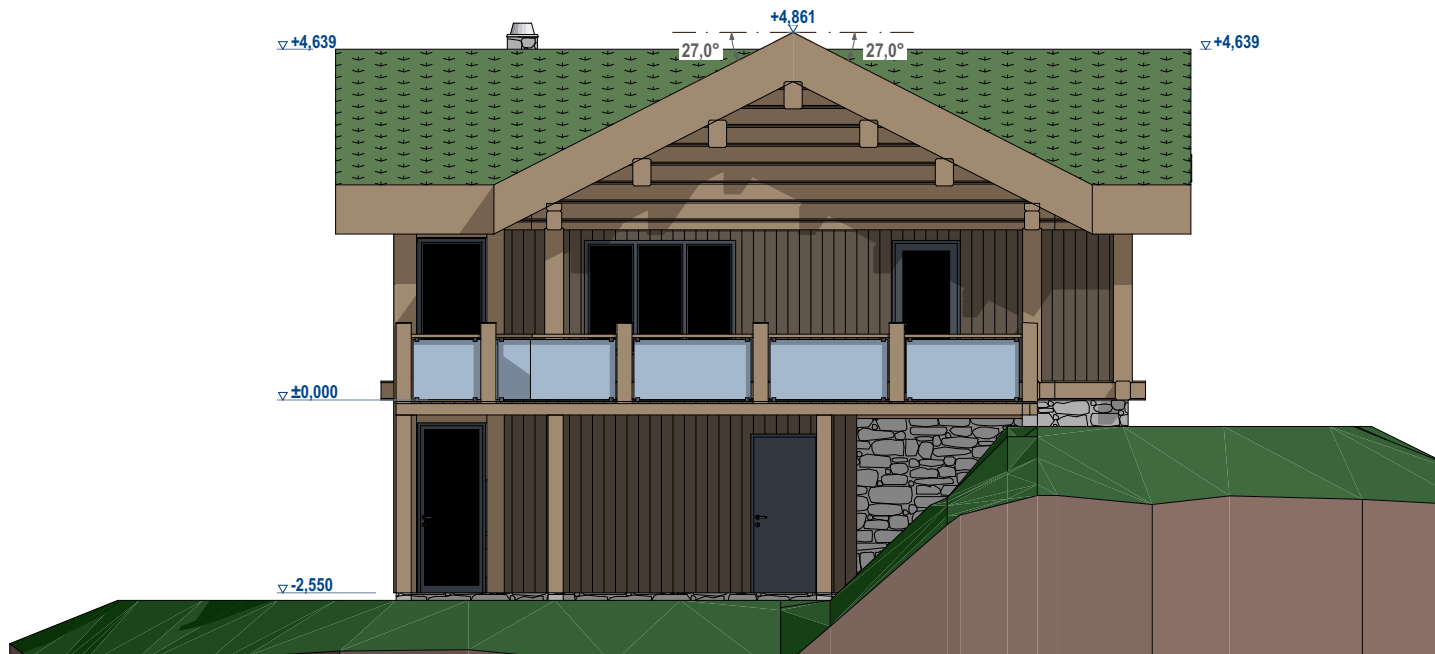


BRA = 197.21m²
(92.49+104.72)
BYA = 136.25m²

 <small>HANDMADE LOG BUILDINGS</small>				
Model:	Hytte 03			
Drawing:	Fasade 4			
Customer:	Marc Ieppla			
Agreement nr.:	#Agreement Nr.			
Scale:	Arch.:	Latlaft /Re		Page:
1:100/ A4	Date:	13.10.2023		Pages:

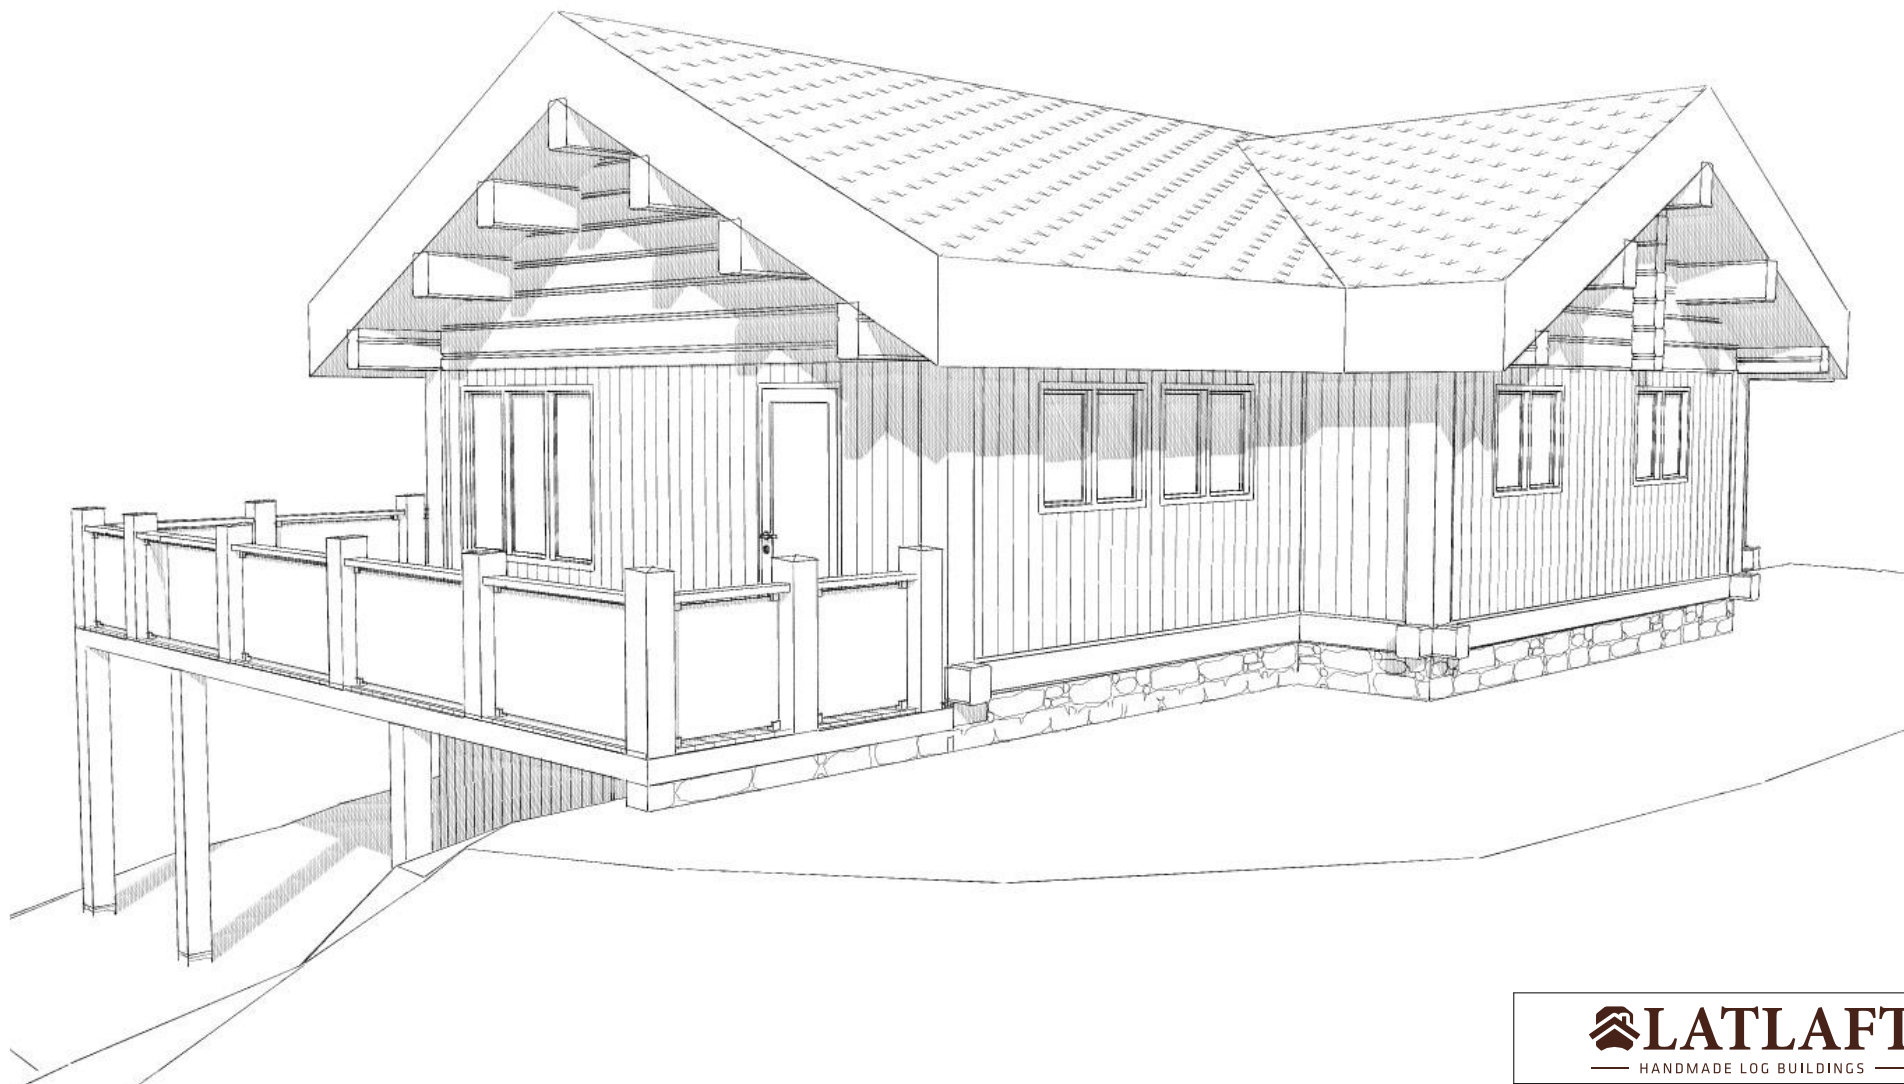

BRA = 197.21m²
(92.49+104.72)
BYA = 136.25m²


<div>  LATLAFT <small>HANDMADE LOG BUILDINGS</small> </div>				
Model:	Hytte 03			
Drawing:	3D view 1			
Customer:	Marc Ieppla			
Agreement nr.:	#Agreement Nr.			
Scale:	Arch.:	Latlaft /Re		Page:
1:100/ A4	Date:	13.10.2023		Pages:

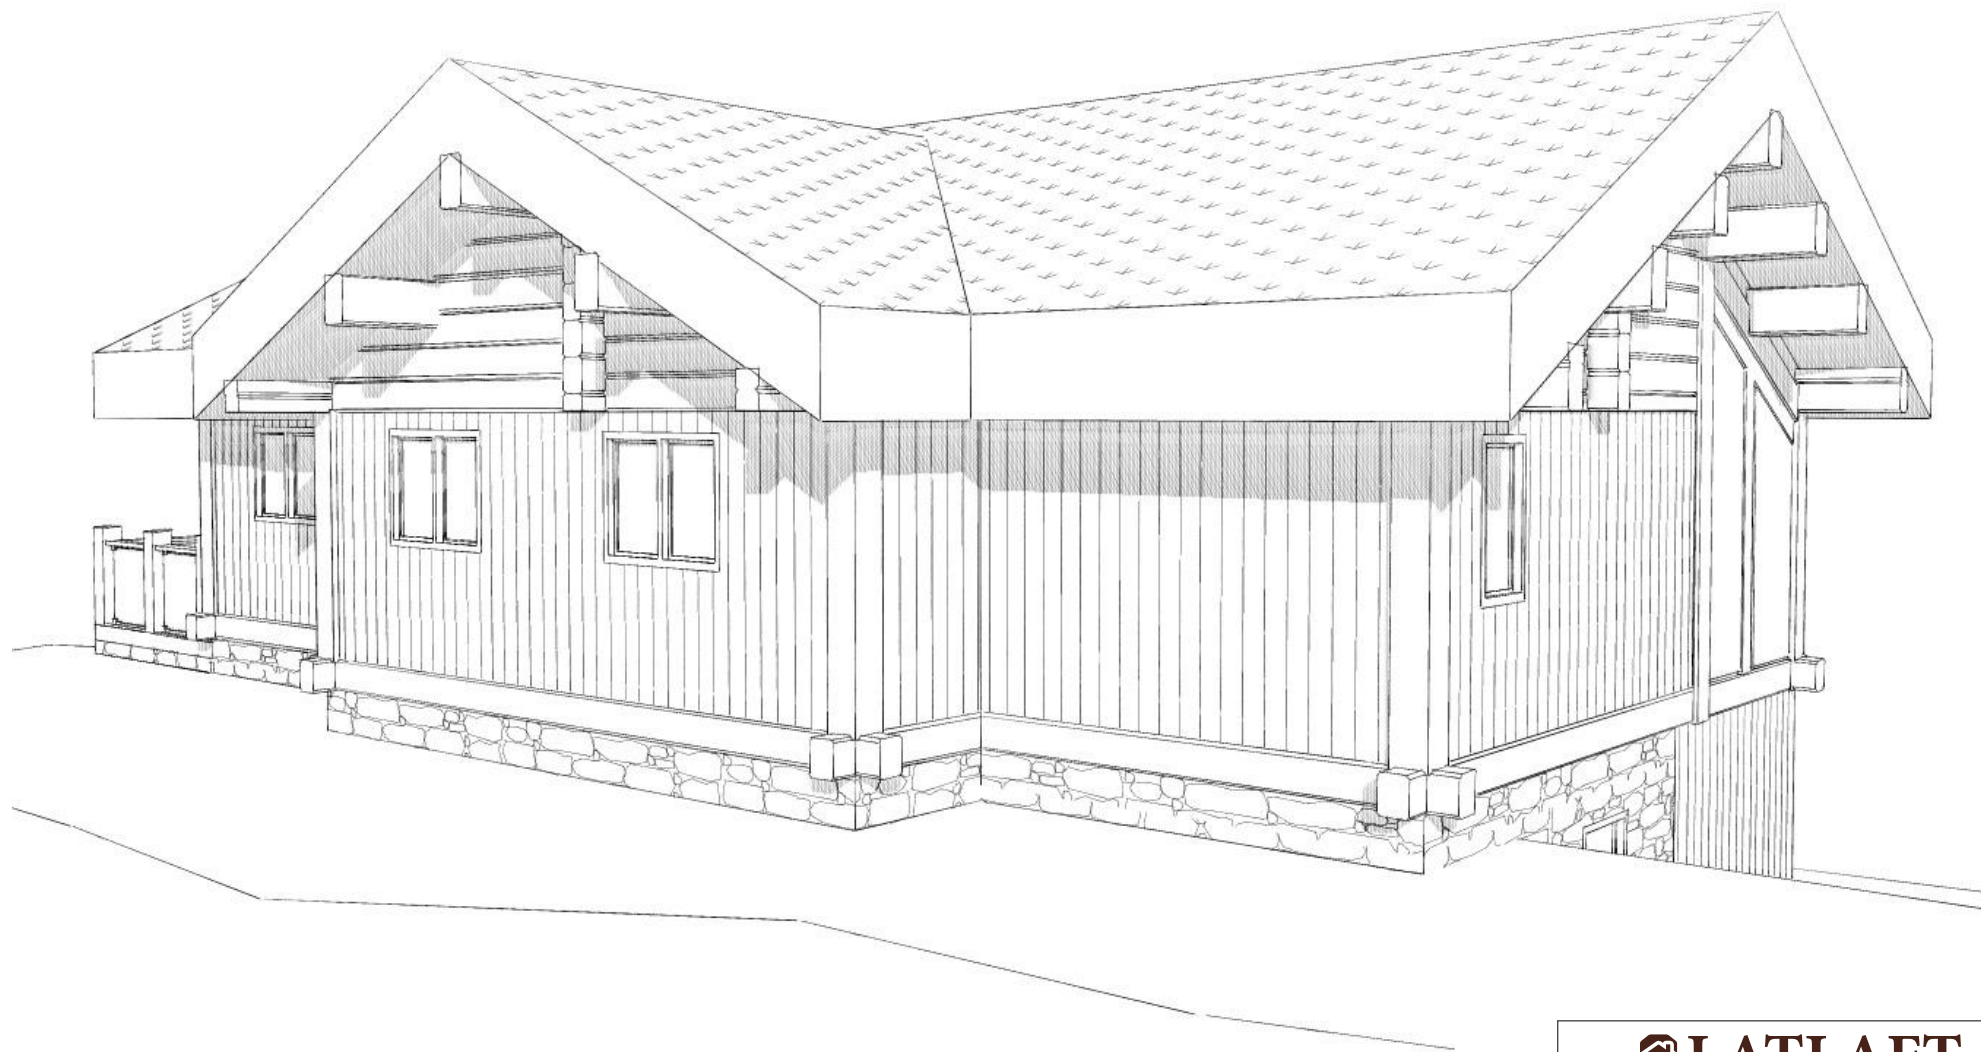

BRA = 197.21m²
(92.49+104.72)
BYA = 136.25m²

LATLAFT
 — HANDMADE LOG BUILDINGS —


Model:		Hytte 03	
Drawing:		3D view 2	
Customer:		Marc Ieppla	
Agreement nr.:		#Agreement Nr.	
Scale:	Arch.:	Latlaft /Re	Page:
1:100/ A4	Date:	13.10.2023	Pages:

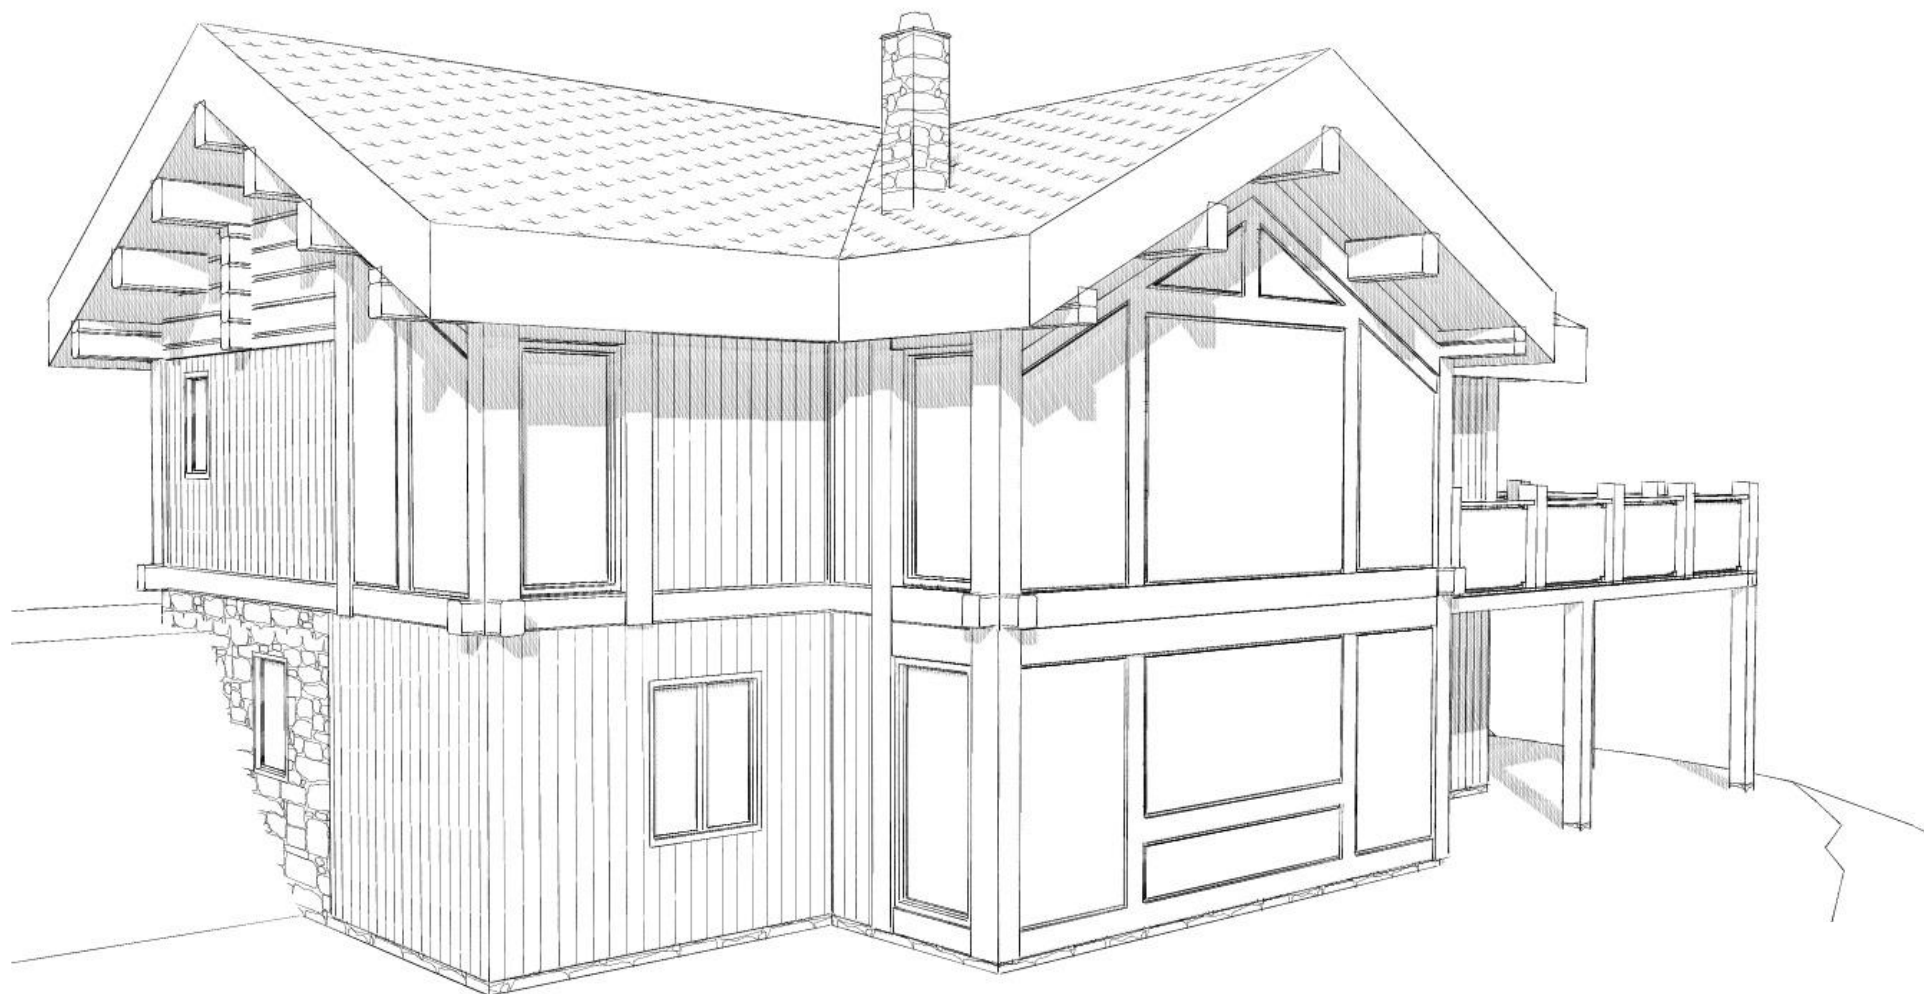

BRA = 197.21m²
(92.49+104.72)
BYA = 136.25m²

LATLAFT
 — HANDMADE LOG BUILDINGS —


Model:		Hytte 03	
Drawing:		3D view 3	
Customer:		Marc Ieppla	
Agreement nr.:		#Agreement Nr.	
Scale:	Arch.:	Latlaft /Re	Page:
1:100/ A4	Date:	13.10.2023	Pages:

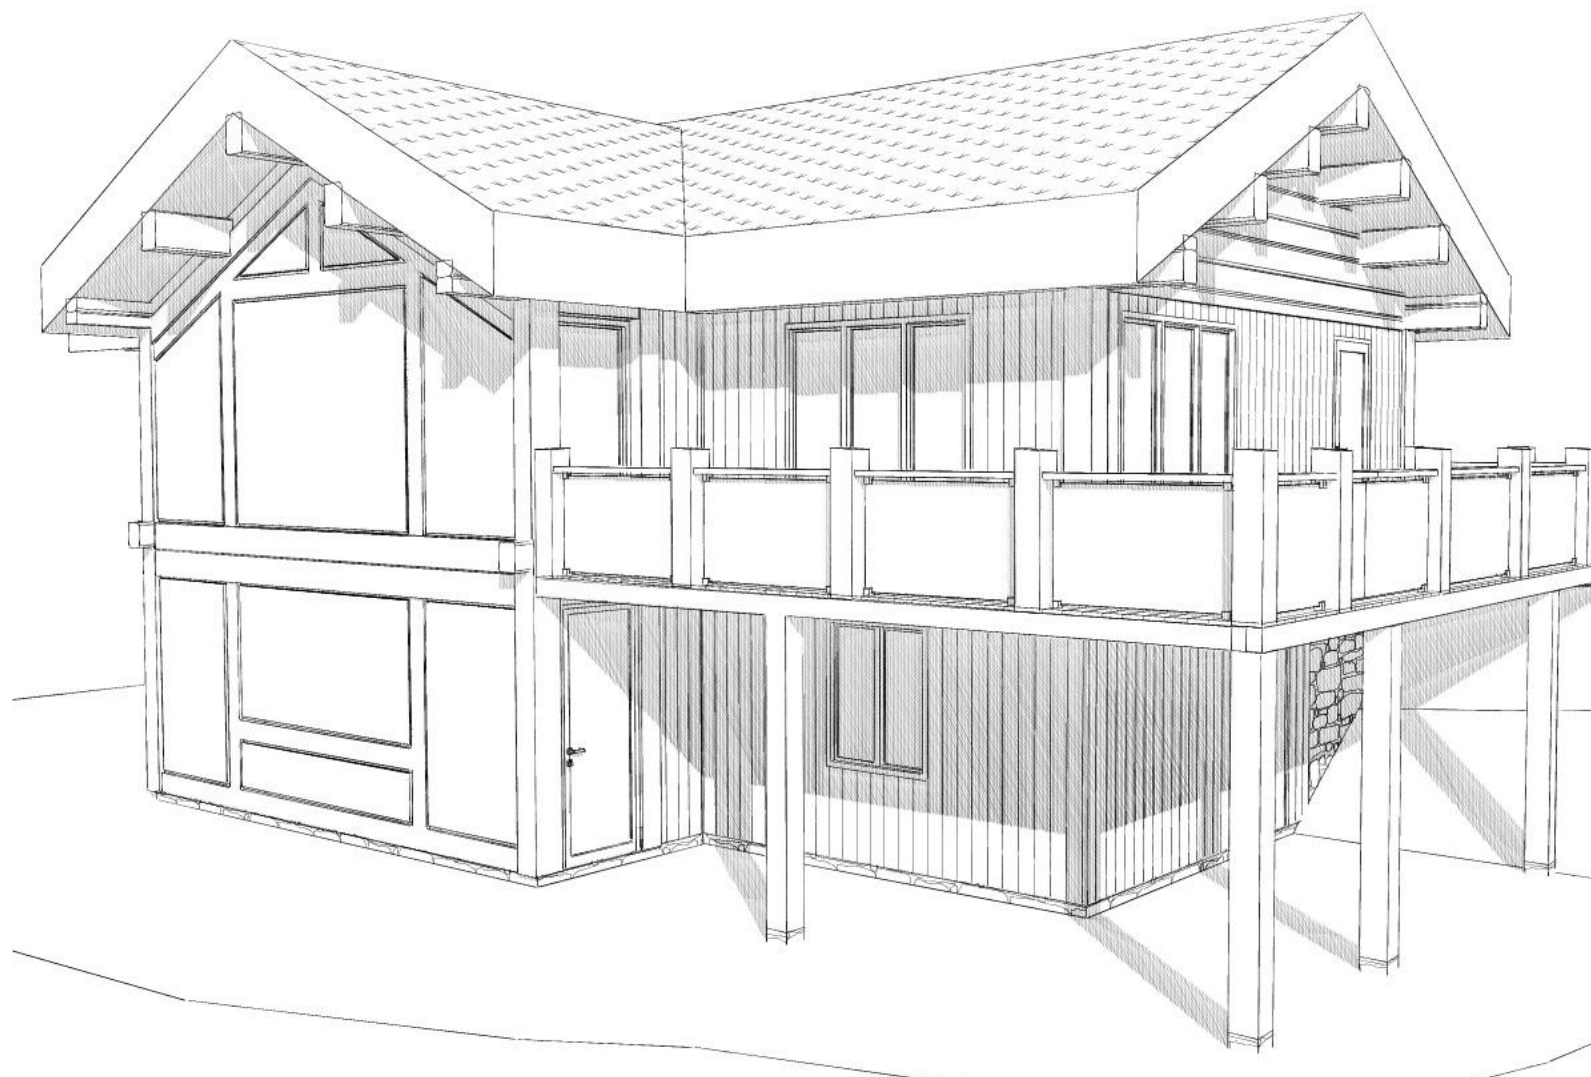

BRA = 197.21m²
(92.49+104.72)
BYA = 136.25m²

LATLAFT
 — HANDMADE LOG BUILDINGS —

Model:		Hytte 03	
Drawing:		3D view 4	
Customer:		Marc Ieppla	
Agreement nr.:		#Agreement Nr.	
Scale:	Arch.:	Latlaft /Re	Page:
1:100/ A4	Date:	13.10.2023	Pages:

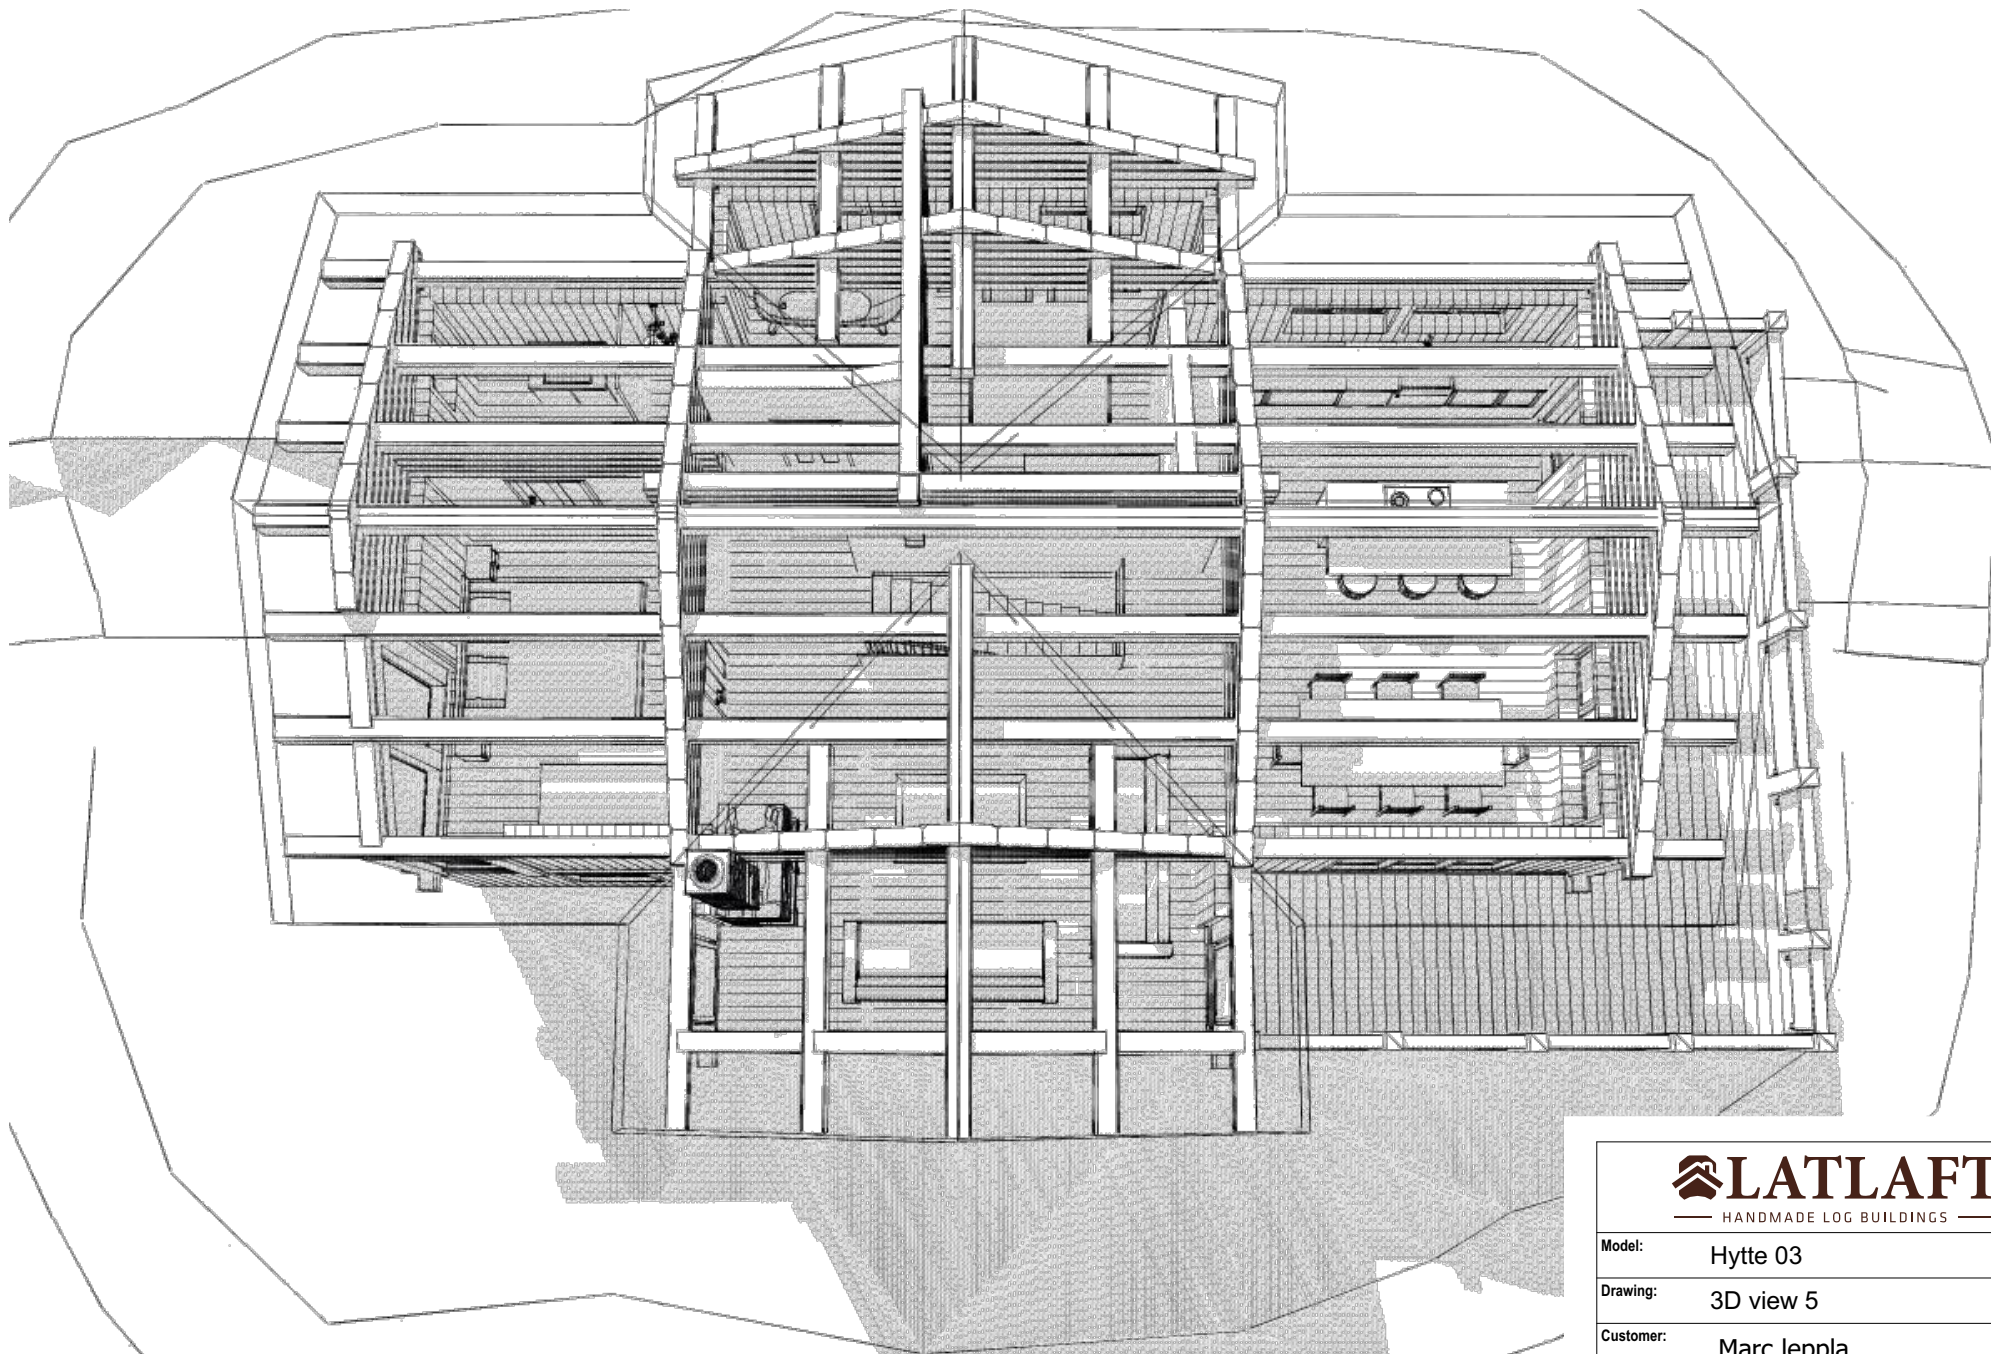

BRA = 197.21m²
(92.49+104.72)
BYA = 136.25m²

LATLAFT
 — HANDMADE LOG BUILDINGS —

Model:		Hytte 03	
Drawing:		3D view 5	
Customer:		Marc Ieppla	
Agreement nr.:		#Agreement Nr.	
Scale:	Arch.:	Latlaft /Re	Page:
1:100/ A4	Date:	13.10.2023	Pages:



BRA = 197.21m²
(92.49+104.72)
BYA = 136.25m²

LATLAFT
 — HANDMADE LOG BUILDINGS —

Model:		Hytte 03	
Drawing:		3D view 6	
Customer:		Marc Ieppla	
Agreement nr.:		#Agreement Nr.	
Scale:	Arch.:	Latlaft /Re	Page:
1:100/ A4	Date:	13.10.2023	Pages: